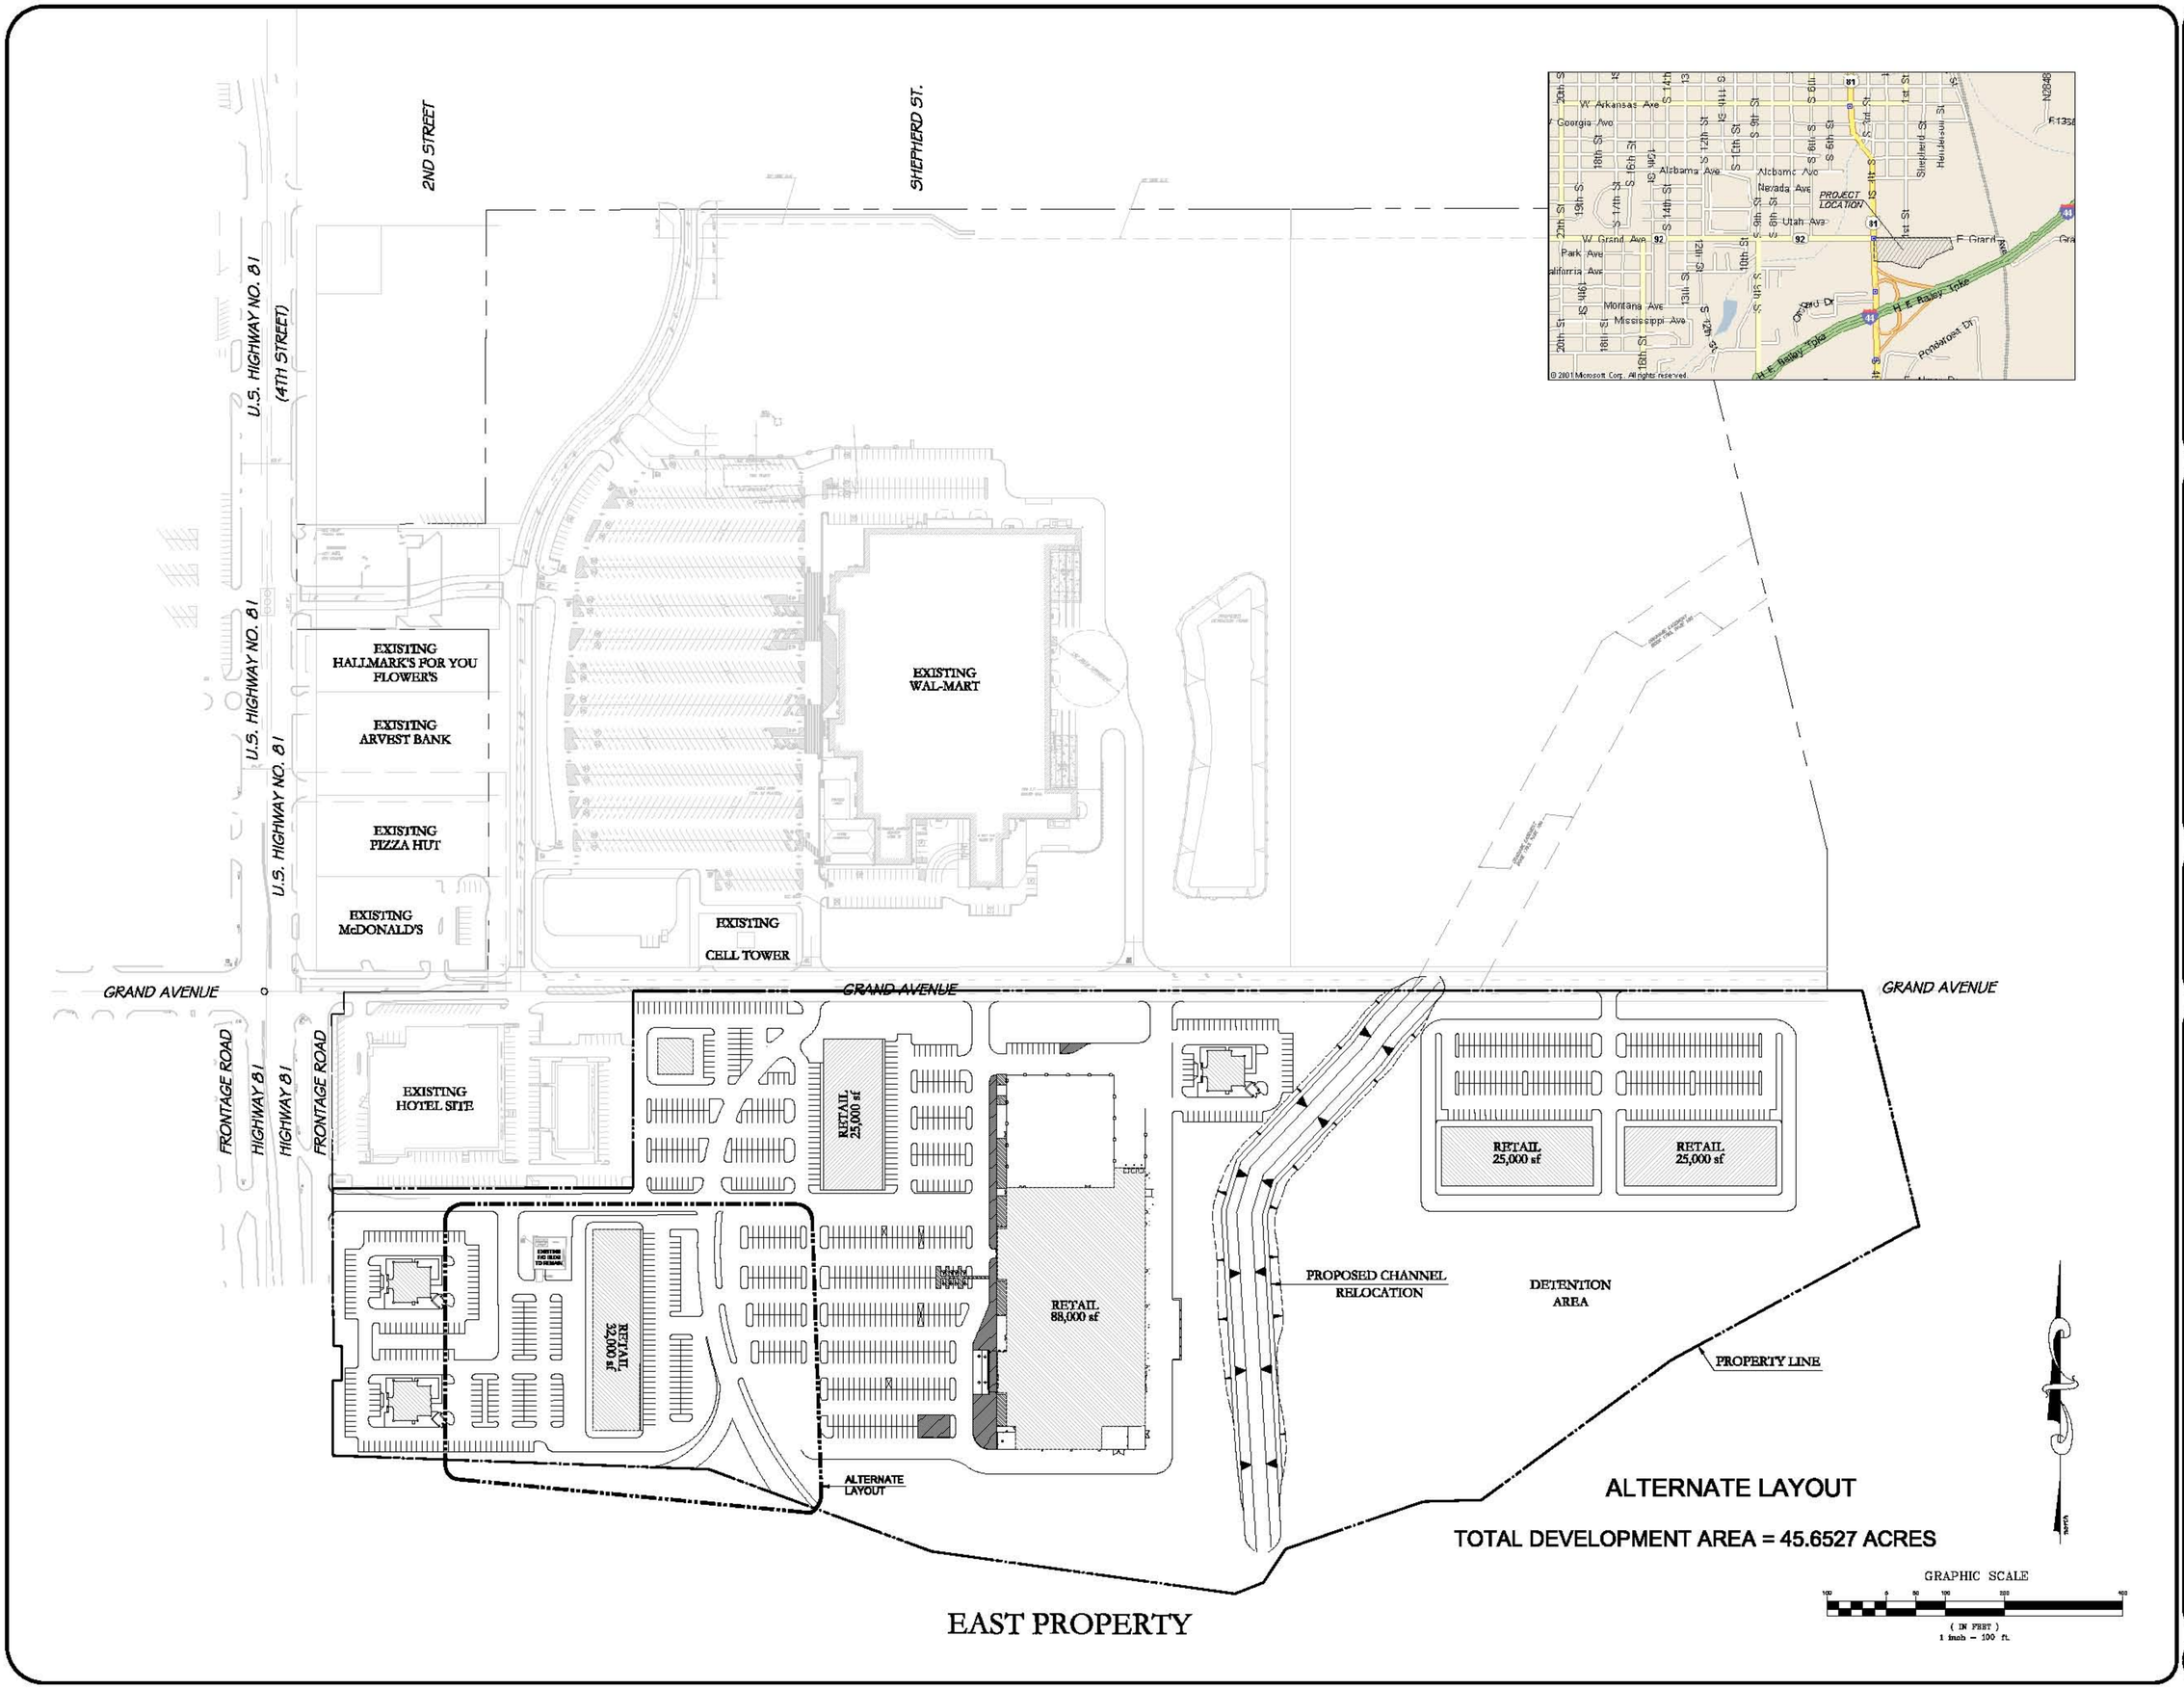

SMITH ROBERTS BALDISCHWILER, LLC

ENGINEERS • SURVEYORS • PLANNERS

CERTIFICATE OF AUTHORIZATION NO. 3948 EXPIRES JUNE 30, 2007

NO.	DATE	DESCRIPTION	BY
		REVISIONS	

Field Book:
Party Chief: CB
Designed By: SDB
Drawn By: DSA
Checked By:
Date: 3/19/09
Scale: 1"=100'
SDR No. N/A
Proj. 109219
SC No. N/A
G:\109219\LAYOUT-EAST.dwg

CHICKASHA GRAND AVENUE DEVELOPMENT

HWY 81 & GRAND AVE.

CHICKASHA, GRADY CO., OKLAHOMA

CONCEPTUAL SITE PLAN- ALTERNATE LAYOUT

Sht. E-1A