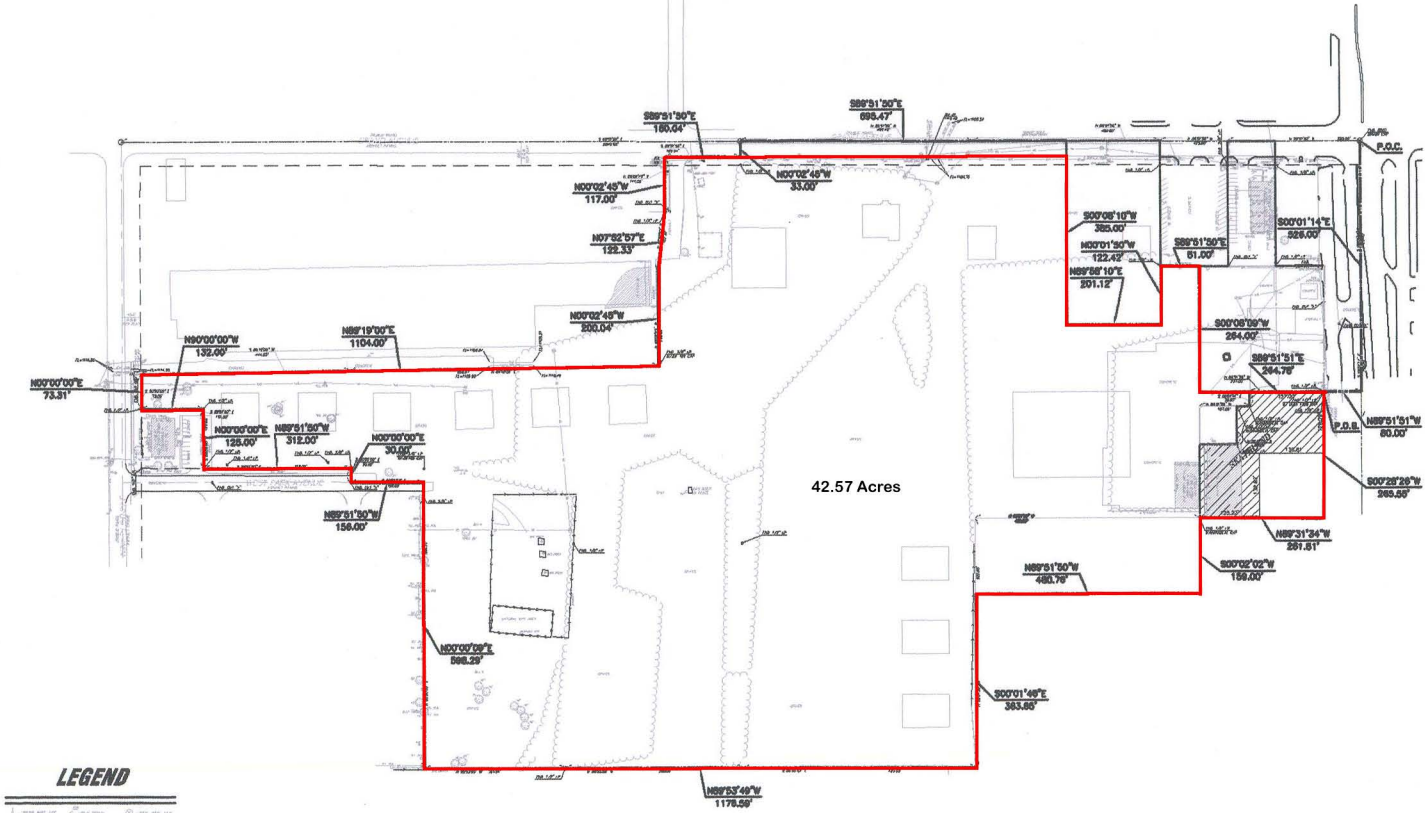

LOCATION MAP
NOT TO SCALE

GRAPHIC SCALE

(IN FEET)
1 inch = 100 ft.

UTILITY STATEMENT:

THE UNDERGROUND UTILITIES SHOWN HAVE BEEN LOCATED FROM FIELD SURVEY INFORMATION AND EXISTING DRAWINGS. THE SURVEYOR MAKES NO GUARANTEE THAT THE UNDERGROUND UTILITIES SHOWN COMPRISE ALL SUCH UTILITIES IN THE AREA, EITHER IN SERVICE OR ABANDONED. THE SURVEYOR FURTHER DOES NOT WARRANT THAT THE UNDERGROUND UTILITIES SHOWN ARE IN THE EXACT LOCATION INDICATED ALTHOUGH HE DOES CERTIFY THAT THEY ARE LOCATED AS ACCURATELY AS POSSIBLE FROM INFORMATION AVAILABLE. THE SURVEYOR HAS NOT PHYSICALLY LOCATED THE UNDERGROUND UTILITIES.

LEGEND

SMITH ROBERTS BALDISCHWILER, LLC
102 N.E. 6th Street
Oklahoma City, OK 73104
Telephone: (405) 235-7284
FAX: (405) 848-2816
ENGINEERS • SURVEYORS • PLANNERS
CERTIFICATE OF AUTHORIZATION NO. 3449 EXPIRES JUNE 30, 2007

OVERALL WEST TRACT PROPERTY EXHIBIT

HWY 81 and GRAND AVENUE
CHICKASHA, GRADY COUNTY
STATE OF OKLAHOMA
Designtready SURVEY ®

NO.	DATE	DESCRIPTION

Field Book: N/A
Party Chief: B.S.
Field Crew: T.A.M.
Drawn By: T.A.M.
Checked By: R.M.K.
Date: 6/16/2006
Scale: 1"=100'
Sheet No.: 2 of 2
Proj. No. 110.003
SC No. N/A